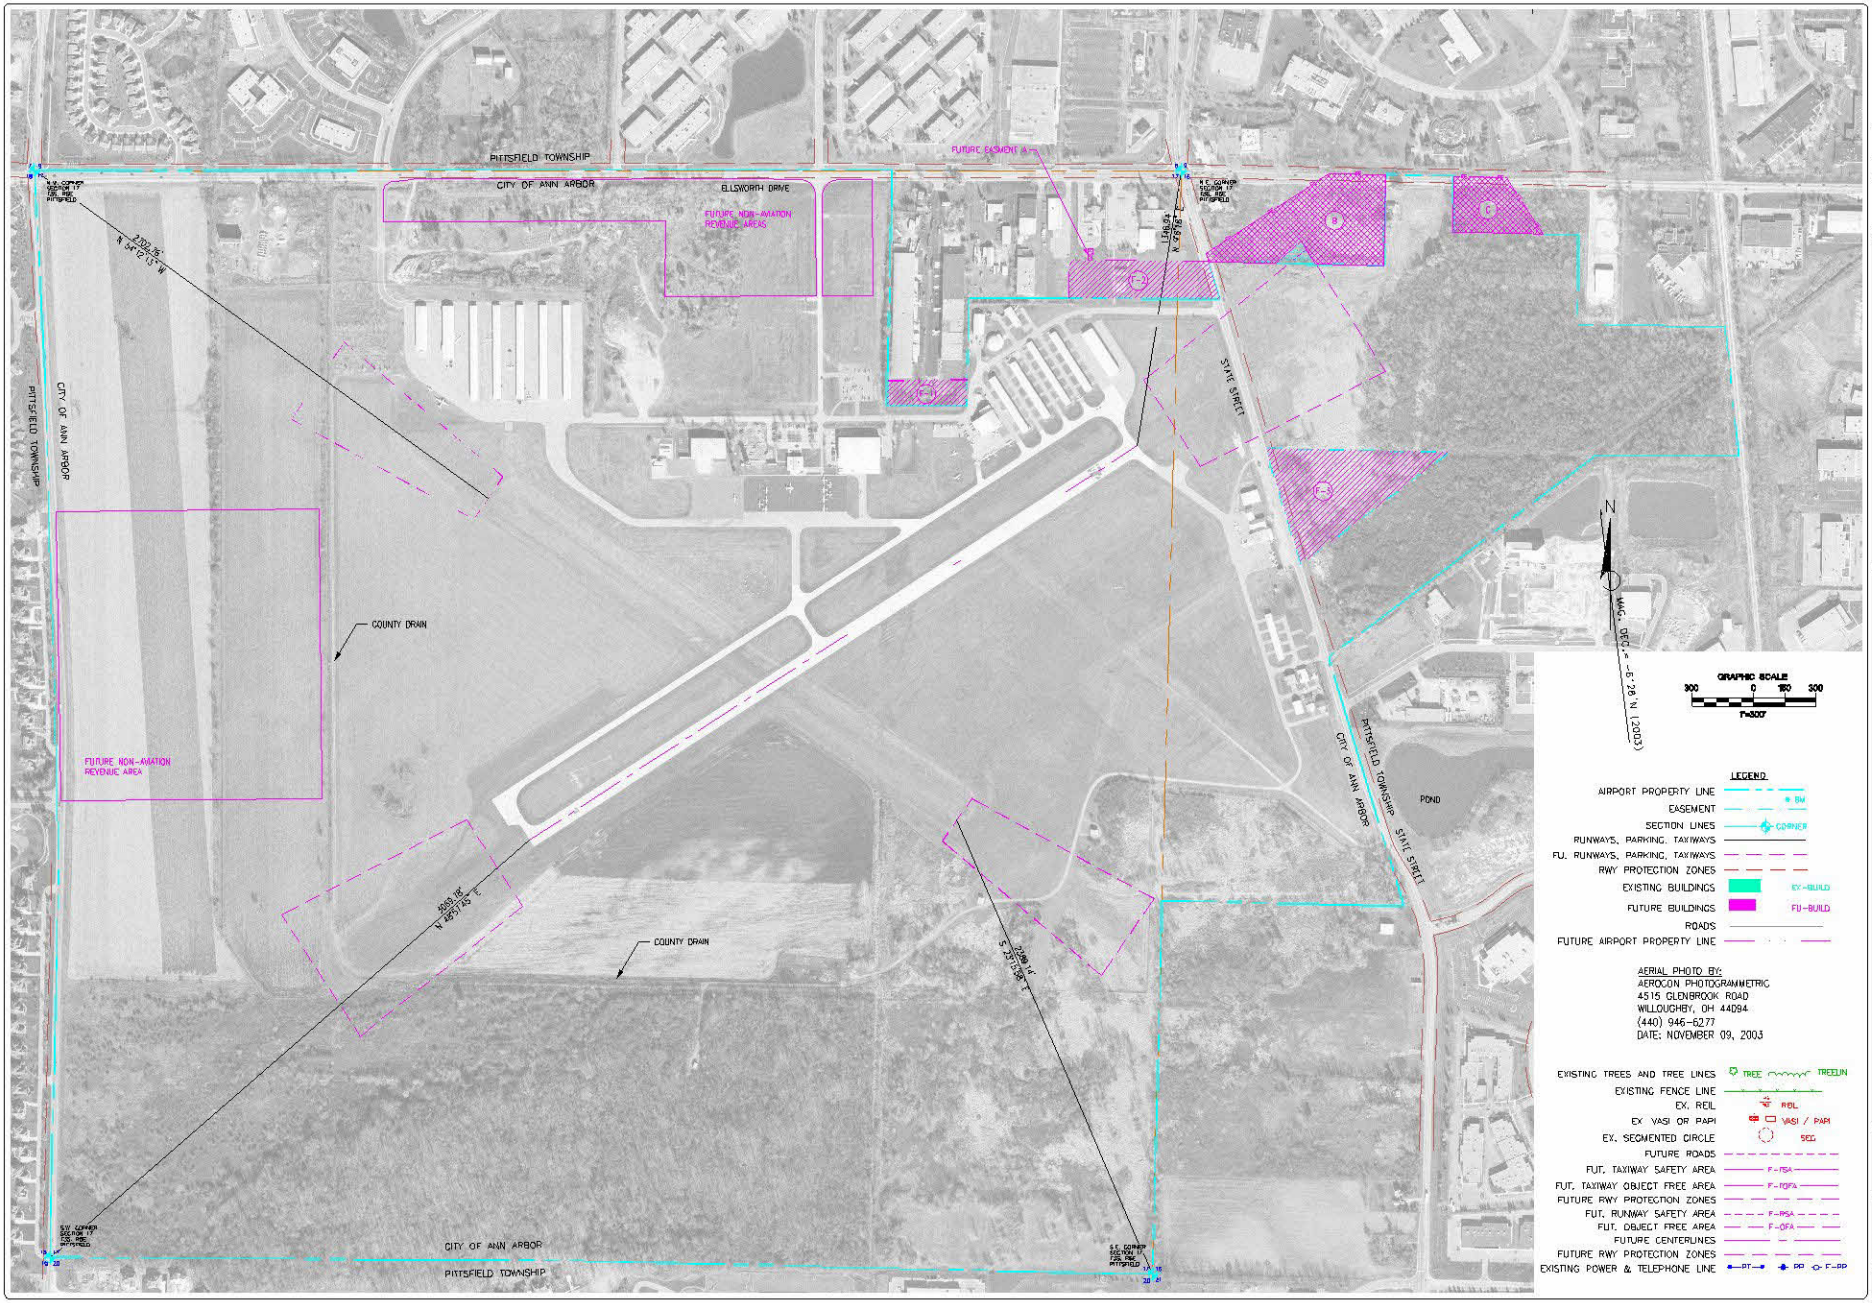

D/E	JVY	A	
PM	RJC	A	
SQC	HAU	A	
QC	WMM	A	
IN CHARGE			

DATE	ISSUED FOR
02/10/06	APPROVED AIP
02/10/06	FAA APPROVAL
11/08/05	ADOT FINAL DRAFT
02/14/04	ADOT READY & APPROVAL

URS

Corporation
Ann Arbor, MI 48108
313 274-8300

ANN ARBOR MUNICIPAL AIRPORT

ANN ARBOR, MICHIGAN

ARPORT LAYOUT PLAN

ARPORT LAYOUT AERIAL

SITE NO.
81-1

DRAWING
5 OF 10

12934808

P:\M1045153\PDS\81-01-AAPDS-AERIALdwg = \U1\L\UR3.dwg
JVan0uit
3/13/2006 3:34 pm

PROP = .\Qn\L\PROP.dwg
BASE = .\Qn\L\BASE.dwg
AERIAL = .\Qn\L\AERIAL.dwg

NORTH2 = .\CDET\NORTH2.dwg